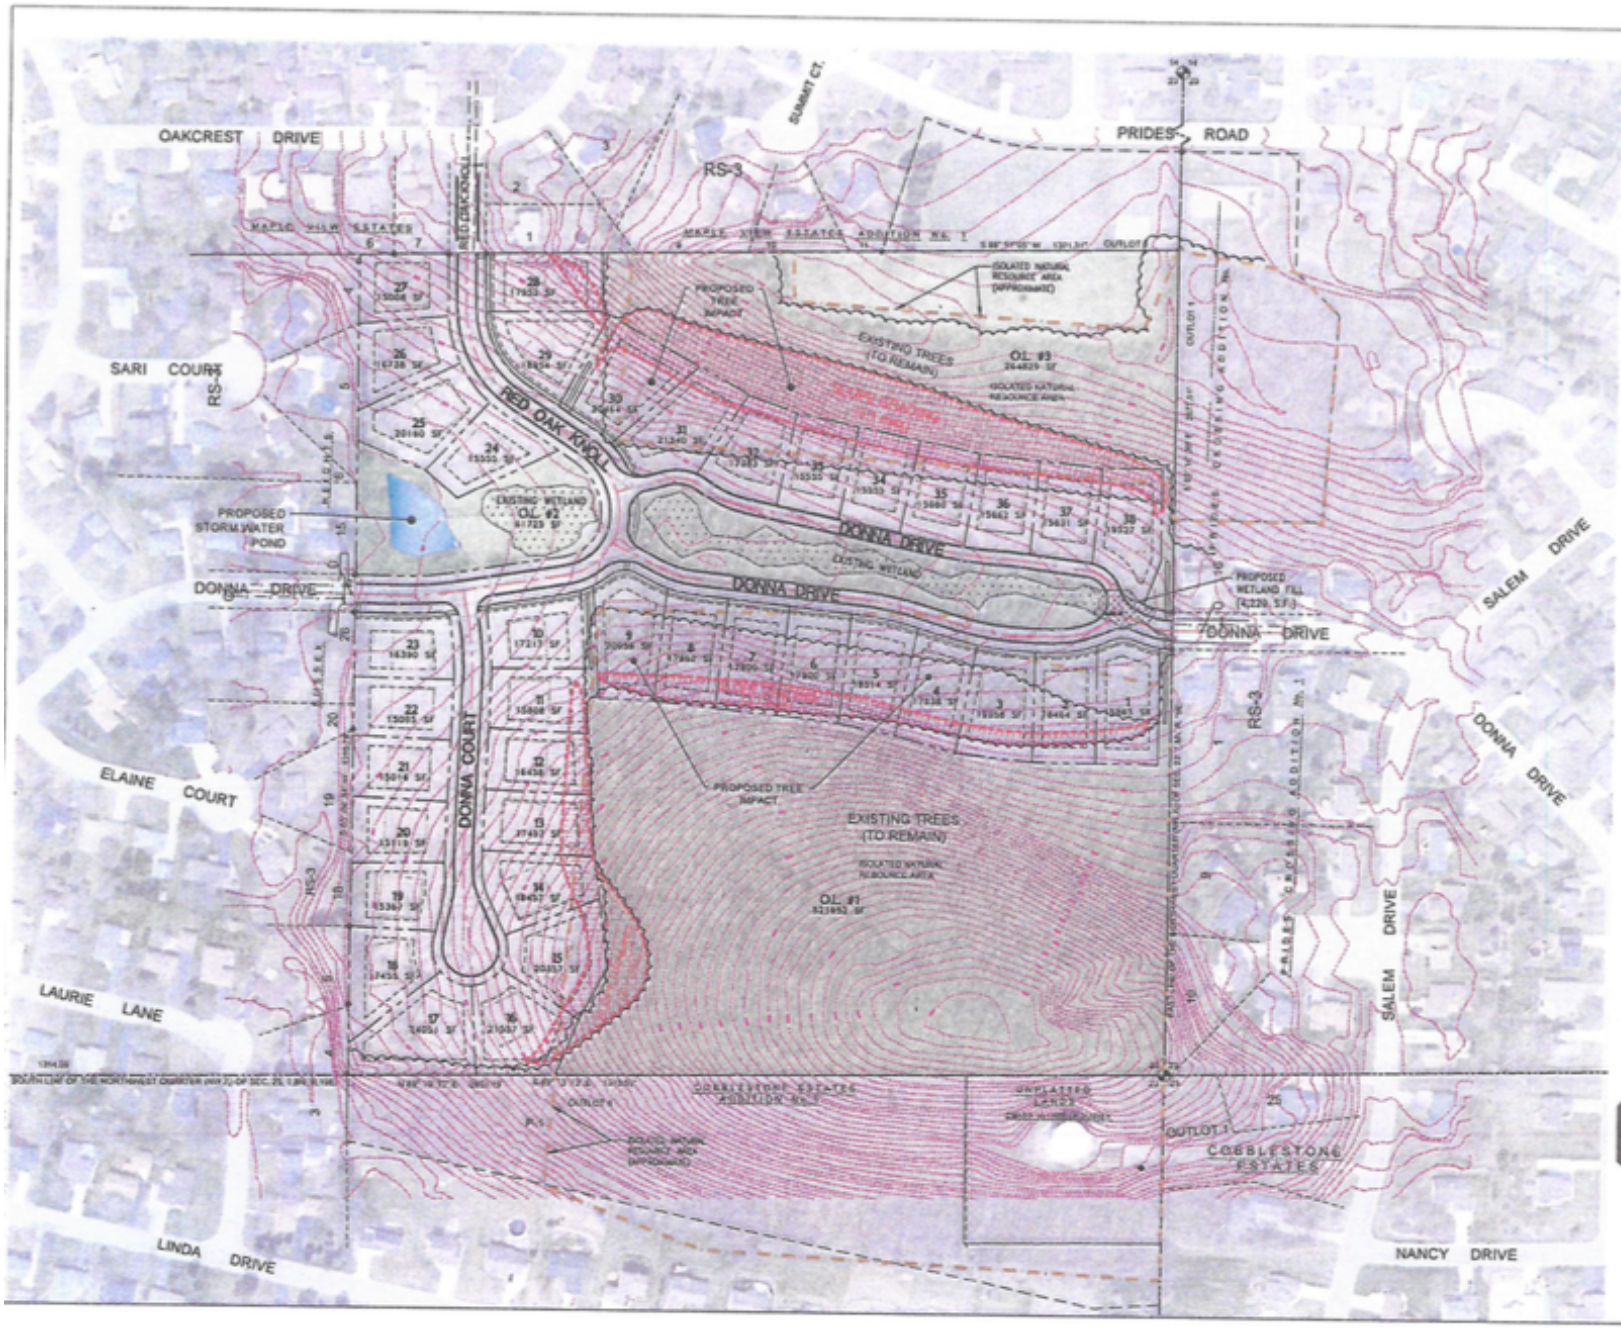

DEVELOPMENT PLAN

ANCIENT OAKS SUBDIVISION

VILLAGE OF SUSSEX, WI

SITE DATA

TOTAL LOT AREA:	49.35 acres
WETLAND AREA:	1.14 acres
PROPOSED WETLAND FILL:	0.097 acres (4,220 s.f.)
PROPOSED DEVELOPMENT:	38 lots 3 Outlots
DENSITY:	0.95 lots/acre
PROPOSED OPEN SPACE: (Outlots 1, 2 & 3)	19.48 acres (40.3%)
DONNA DRIVE BOULD. ARE)	
OPEN SPACE:	1.61 acres (4.3%)
ZONING:	RS-3 SINGLE FAMILY RESIDENTIAL DISTRICT
SETBACKS:	
FRONT YARD:	30 FEET
SIDE YARDS:	15 FEET
REAR YARD:	25 FEET
STREETS:	
STREET LENGTH:	Standard Street: 1,720 ft Boulevard Street: 960 ft Total Street: 2,760 ft
PUBLIC STREET WIDTH:	31 feet (back of curb to back of curb)
BOULEVARD SIDE WIDTH:	25 feet (back of curb to back of curb)

PROPOSED DEVELOPMENT BY:
CARITY LAND CORPORATION
12720 W. NORTH AVE.
BROOKFIELD, WI 53005

CURRENT LANDOWNER:
LUDOWICI REDEVELOPMENT CORP.
W190 N11250 CARNEGIE DR.
GERMANTOWN, WI 53022

TRIO
12660 W. NORTH AVE., BLDG D
BROOKFIELD, WI 53005
PHONE: (262) 790-1480
FAX: (262) 790-1481
EMAIL: jpudelko@trioeng.com

0 50 100 200

Scale: 1" = 100' (22"X34")
Scale: 1" = 200' (11"X17")

DATE: 07-21-2016